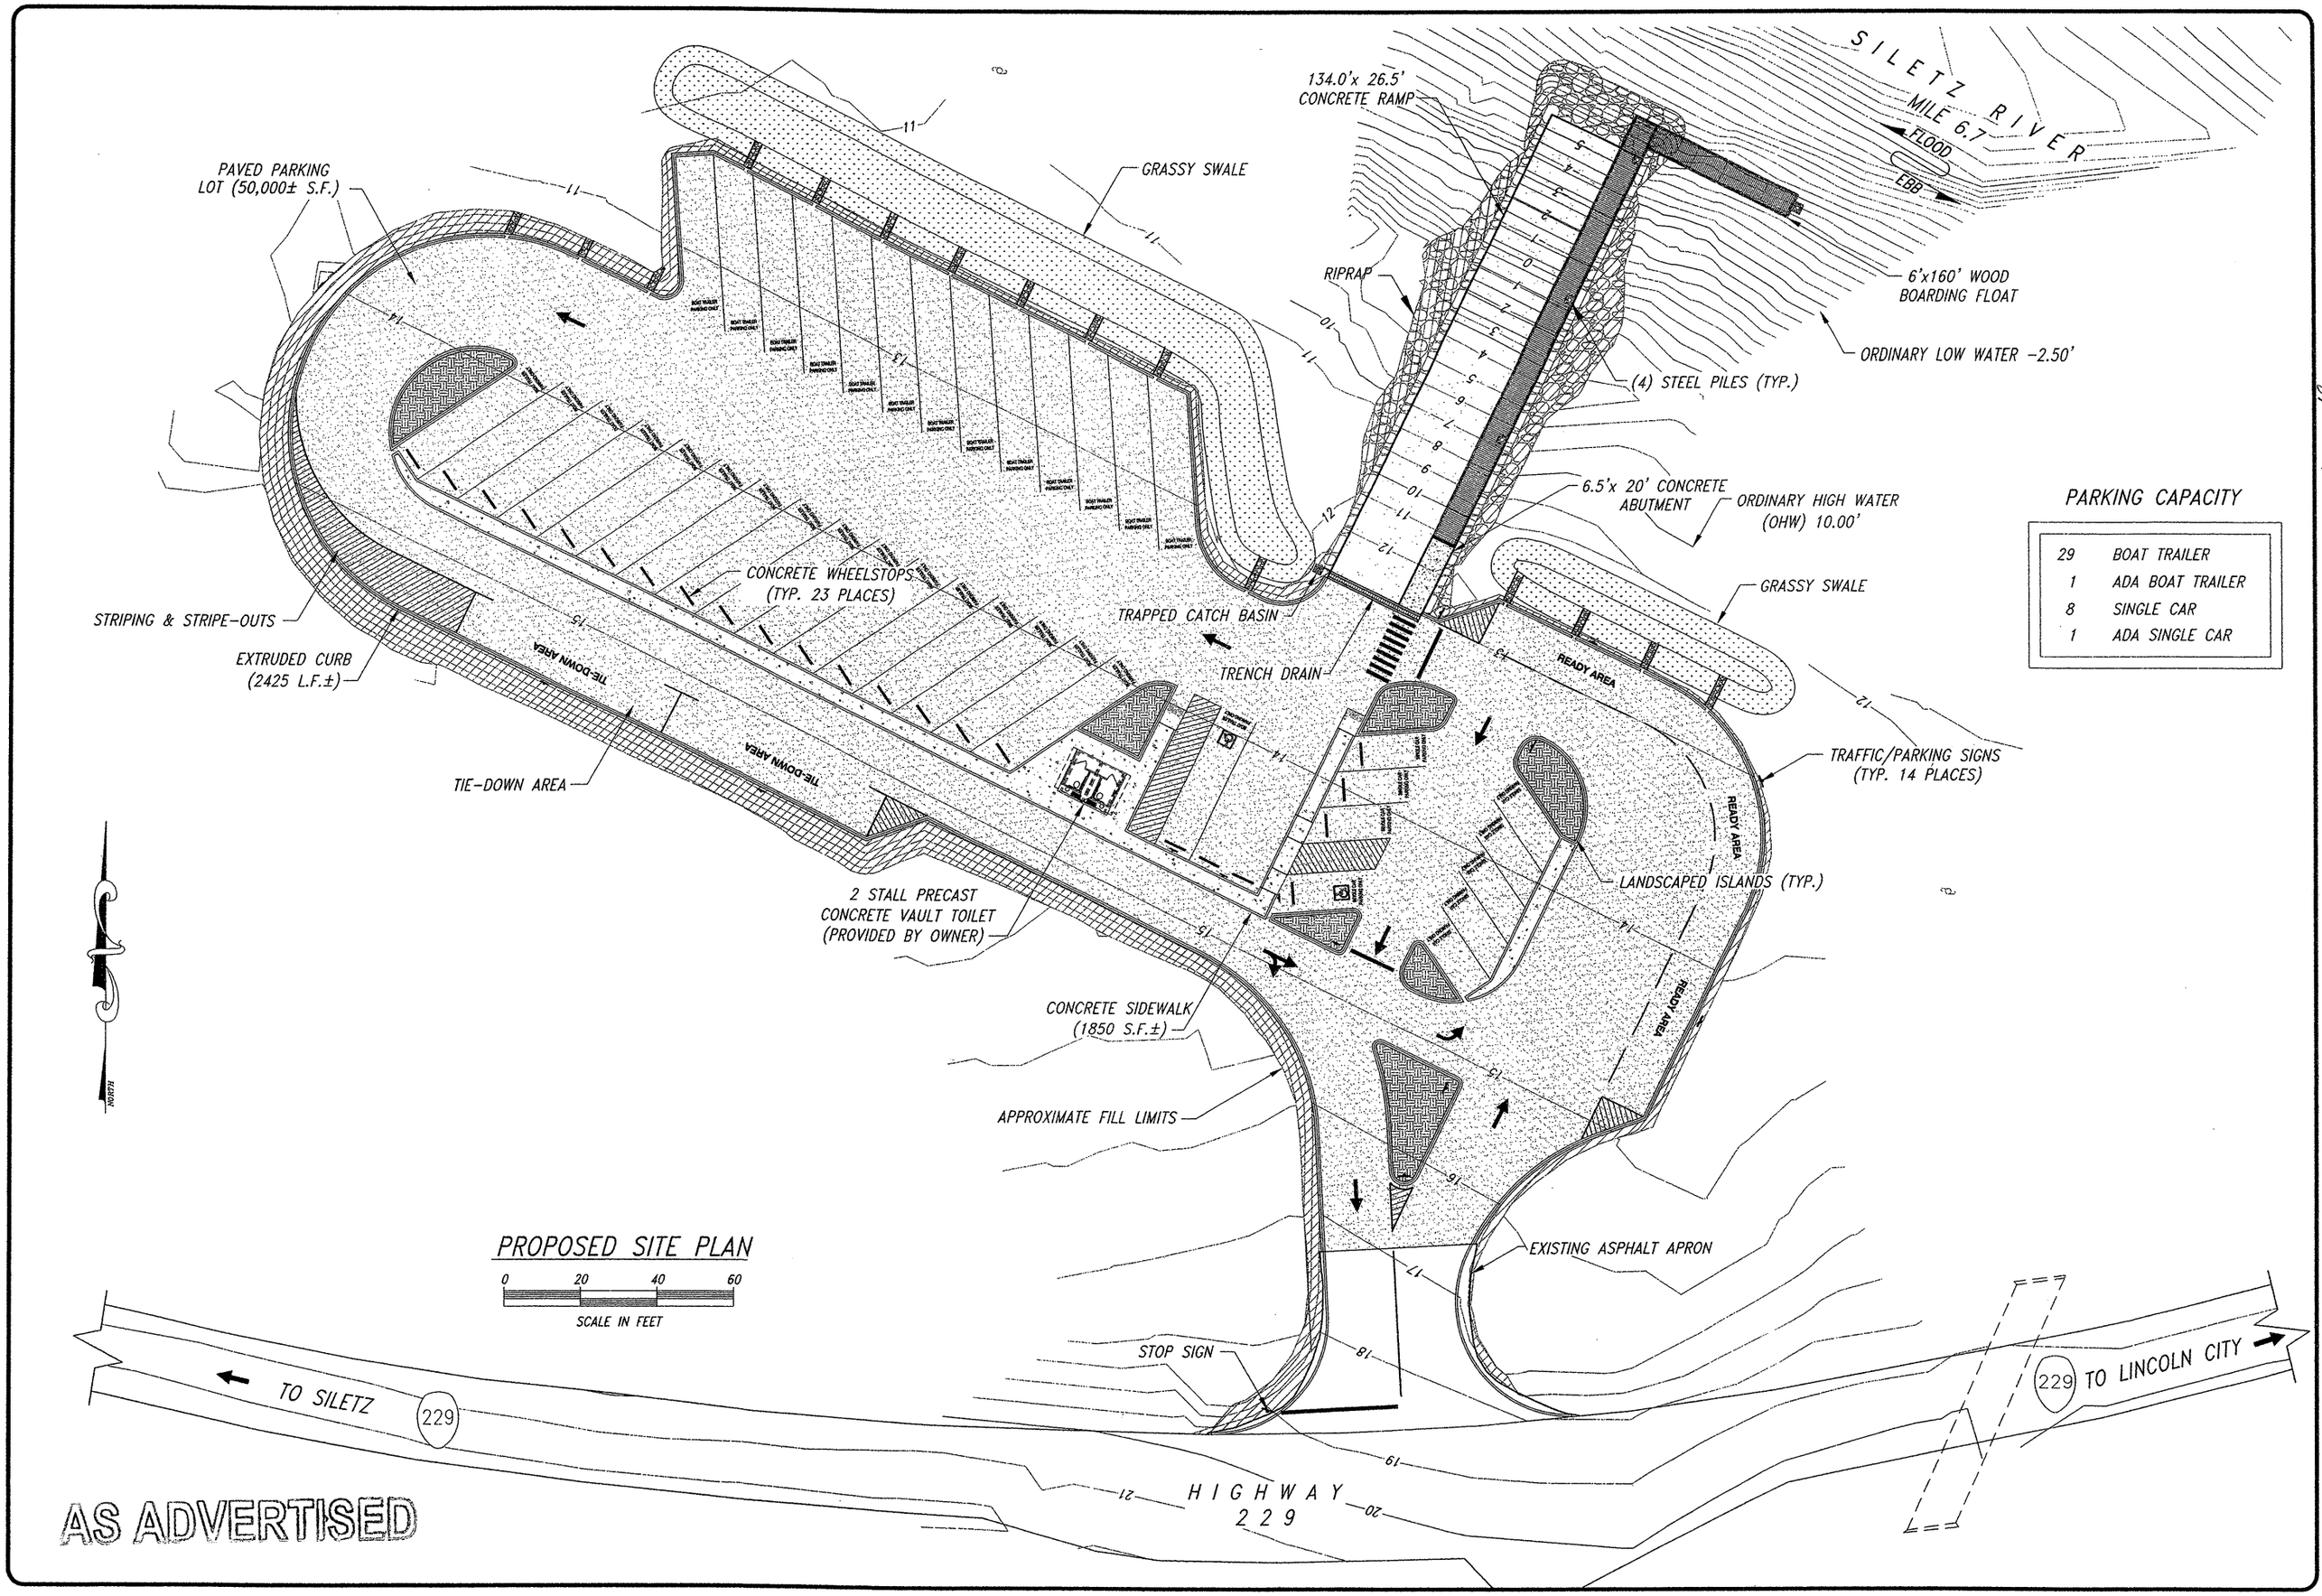
SILETZ RIVER
MILE 6.7
FLOOD
EBB
134.0'x 26.5' CONCRETE RAMP
GRASSY SWALE
PAVED PARKING LOT (50,000± S.F.)
RIPRAP
6'x160' WOOD BOARDING FLOAT
ORDINARY LOW WATER -2.50'
(4) STEEL PILES (TYP.)
6.5'x 20' CONCRETE ABUTMENT
ORDINARY HIGH WATER (OHW) 10.00'
GRASSY SWALE
CONCRETE WHEELSTOPS (TYP. 23 PLACES)
TRAPPED CATCH BASIN
TRENCH DRAIN
STRIPING & STRIPE-OUTS
EXTRUDED CURB (2425 L.F.±)
TIE-DOWN AREA
TIE-DOWN AREA
READY AREA
READY AREA
READY AREA
TRAFFIC/PARKING SIGNS (TYP. 14 PLACES)
LANDSCAPED ISLANDS (TYP.)
2 STALL PRECAST CONCRETE VAULT TOILET (PROVIDED BY OWNER)
CONCRETE SIDEWALK (1850 S.F.±)
APPROXIMATE FILL LIMITS
EXISTING ASPHALT APRON
STOP SIGN
TO SILETZ
229
HIGHWAY 229
229
TO LINCOLN CITY
PARKING CAPACITY
29 BOAT TRAILER
1 ADA BOAT TRAILER
8 SINGLE CAR
1 ADA SINGLE CAR
PROPOSED SITE PLAN
0 20 40 60
SCALE IN FEET
AS ADVERTISED